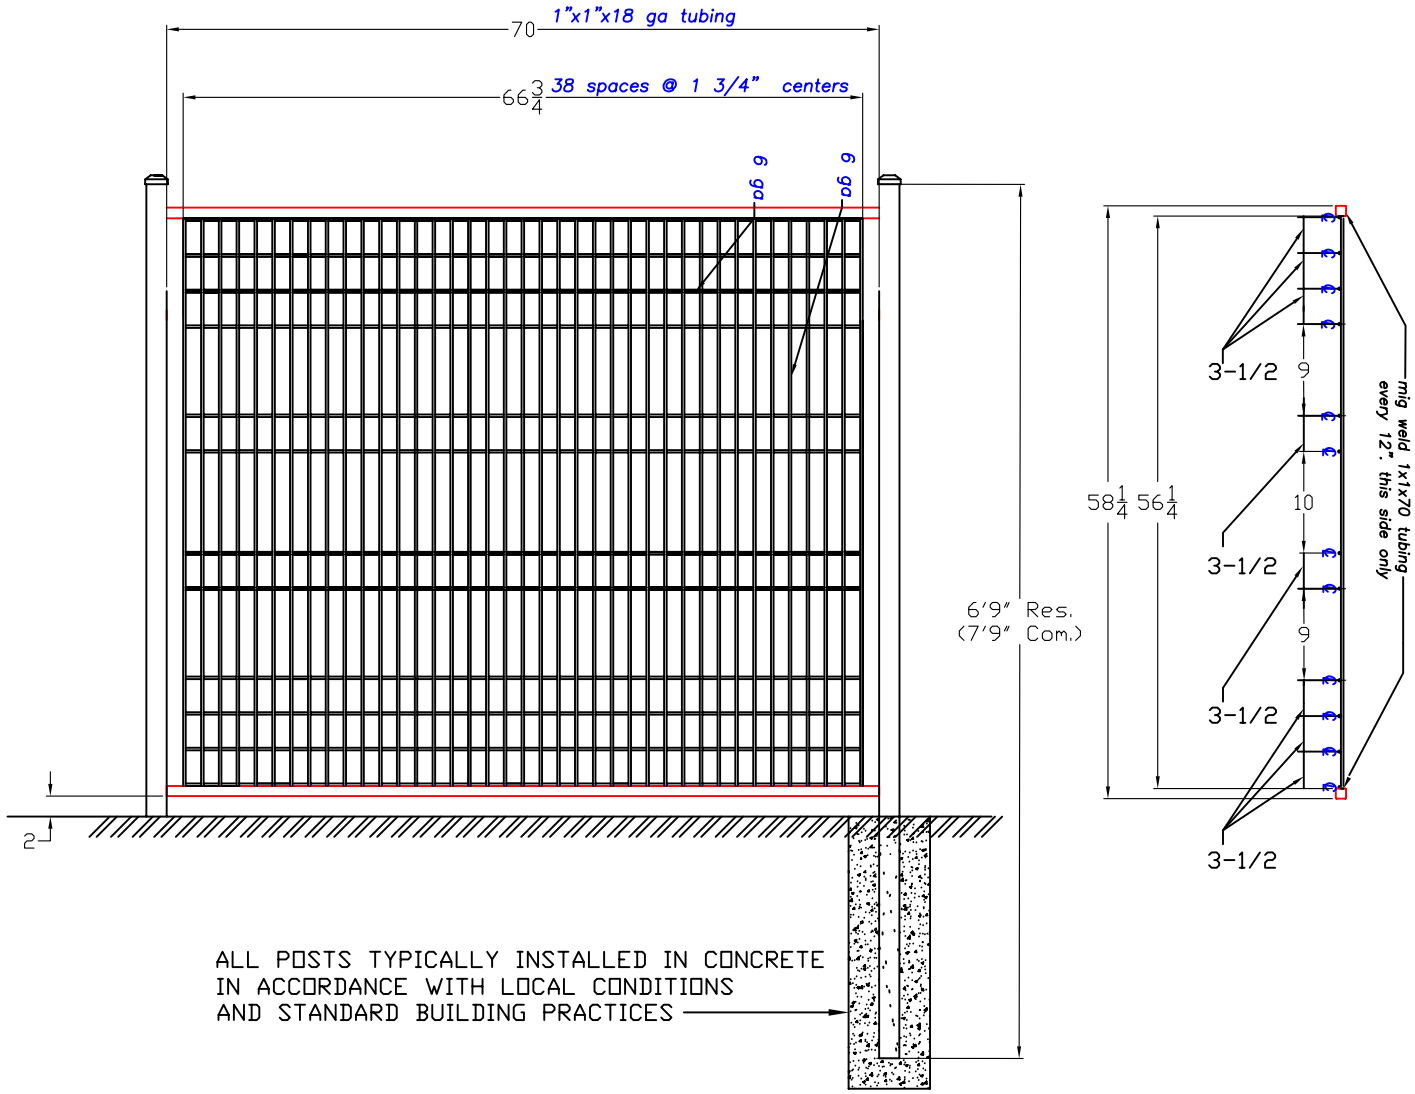

Jerith® Manufacturing Co., Inc.
14400 McNulty Rd. Philadelphia, PA 19154
Tel: (800)344-2242 Fax: (215) 676-9756

Drawing
JERITH RESIDENTIAL STRENGTH ORNAMENTAL STEEL FENCE # GAUGE– 60" HEIGHT

Date 1 JANUARY 2005

Drawing No.
JER6066

Copyright 2005
This drawing
may not be altered
without the permission of
Jerith Manufacturing Co., Inc.